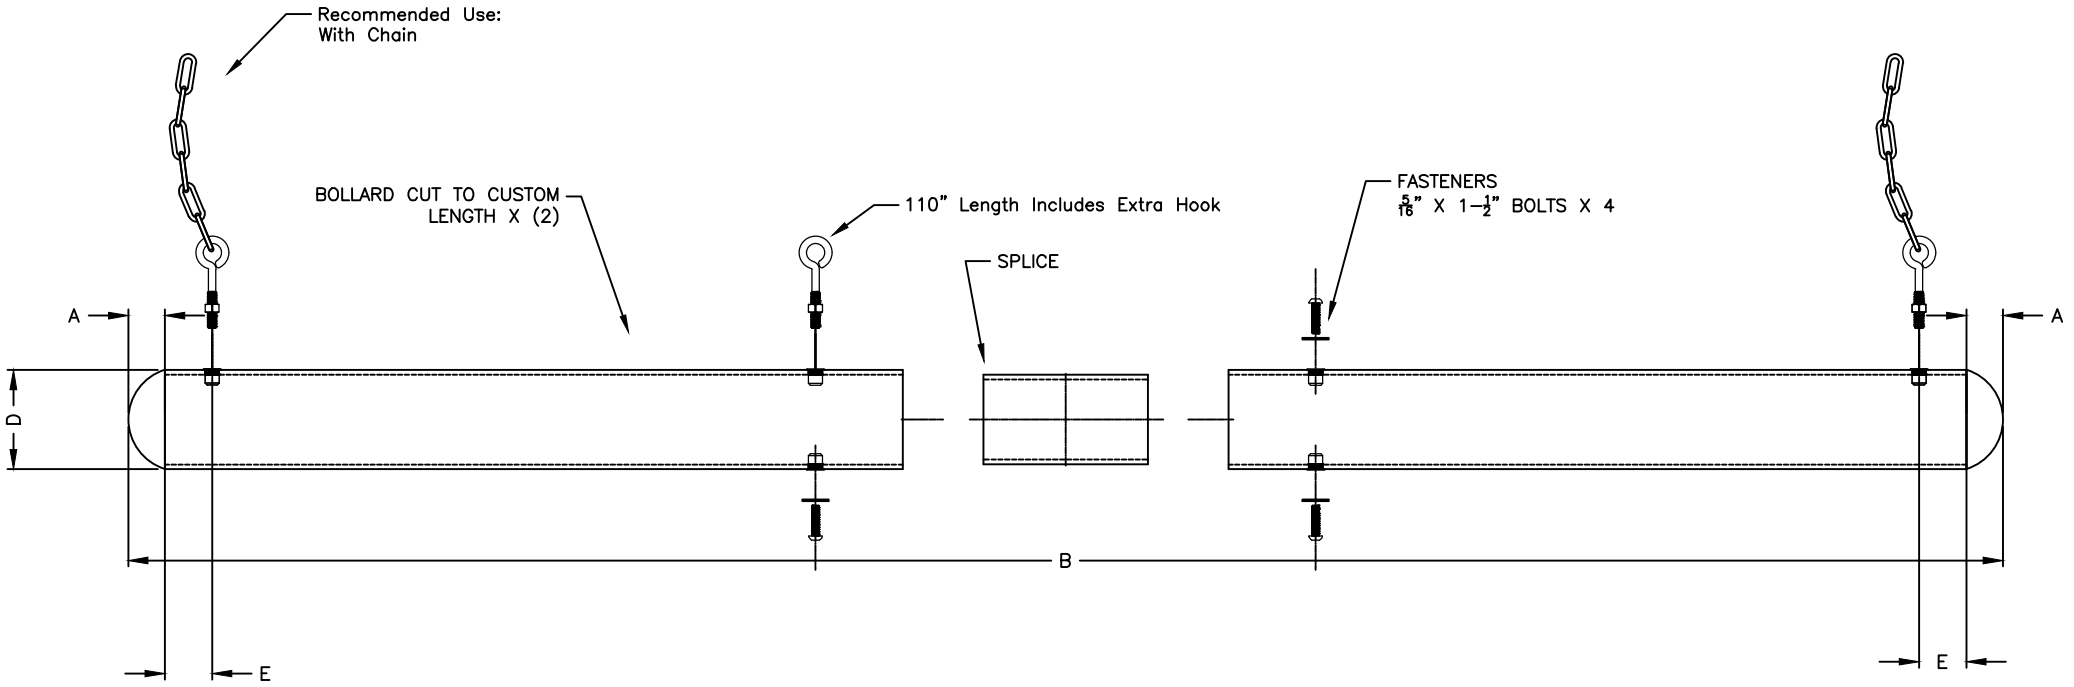

Standard sizes	A=Length of Dome	D=Actual Outside Diameter	B=Overall Length	E= Approxx. Distance From Rivet to End
2 X 4" x 78" Long	0'-2 5/8"	5.25" OD	6'-6"	0'-3"
2 X 6" x 110" Long	0'-3 5/8"	7.25" OD	9'-2"	0'-3"

EYE BOLT SPECS:

MATERIAL: STEEL, ZINC FINISH
THREAD LENGTH: 2 In.
WIDTH: $\frac{19}{16}$ In.
LENGTH: $3-\frac{3}{8}$ In.
EYE INSIDE DIA: $\frac{9}{16}$ In.

FOR NON STANDARD SIZES:

CUSTOM SIZES AVAILABLE
CUSTOM COLORS AVAILABLE

THIS DRAWING AND ALL THE INFORMATION THEREON IS THE PROPERTY OF THE IDEAL SHIELD, IS CONFIDENTIAL AND MUST NOT BE MADE PUBLIC, NOR COPIED, NOR USED, TO THE DISADVANTAGE OF SAID IDEAL SHIELD AND IS SUBJECT TO RETURN ON DEMAND.

COPYRIGHT 2019,
IDEAL SHIELD

NO.	REVISIONS	DATE	APPROVED

IDEAL SHIELD
2525 Clark St.
Detroit, MI 48209

PROJECT	CUSTOMER	DESCRIPTION
		Clearance Bar Custom Colors

DRAWN BY	APPROVED BY	DATE
GCC		1/1/2019
PROJECT NO.: —		SCALE: NTS
FINISH:		DRAWING NO.: 1
MATERIAL:		SHEET 1 OF 1